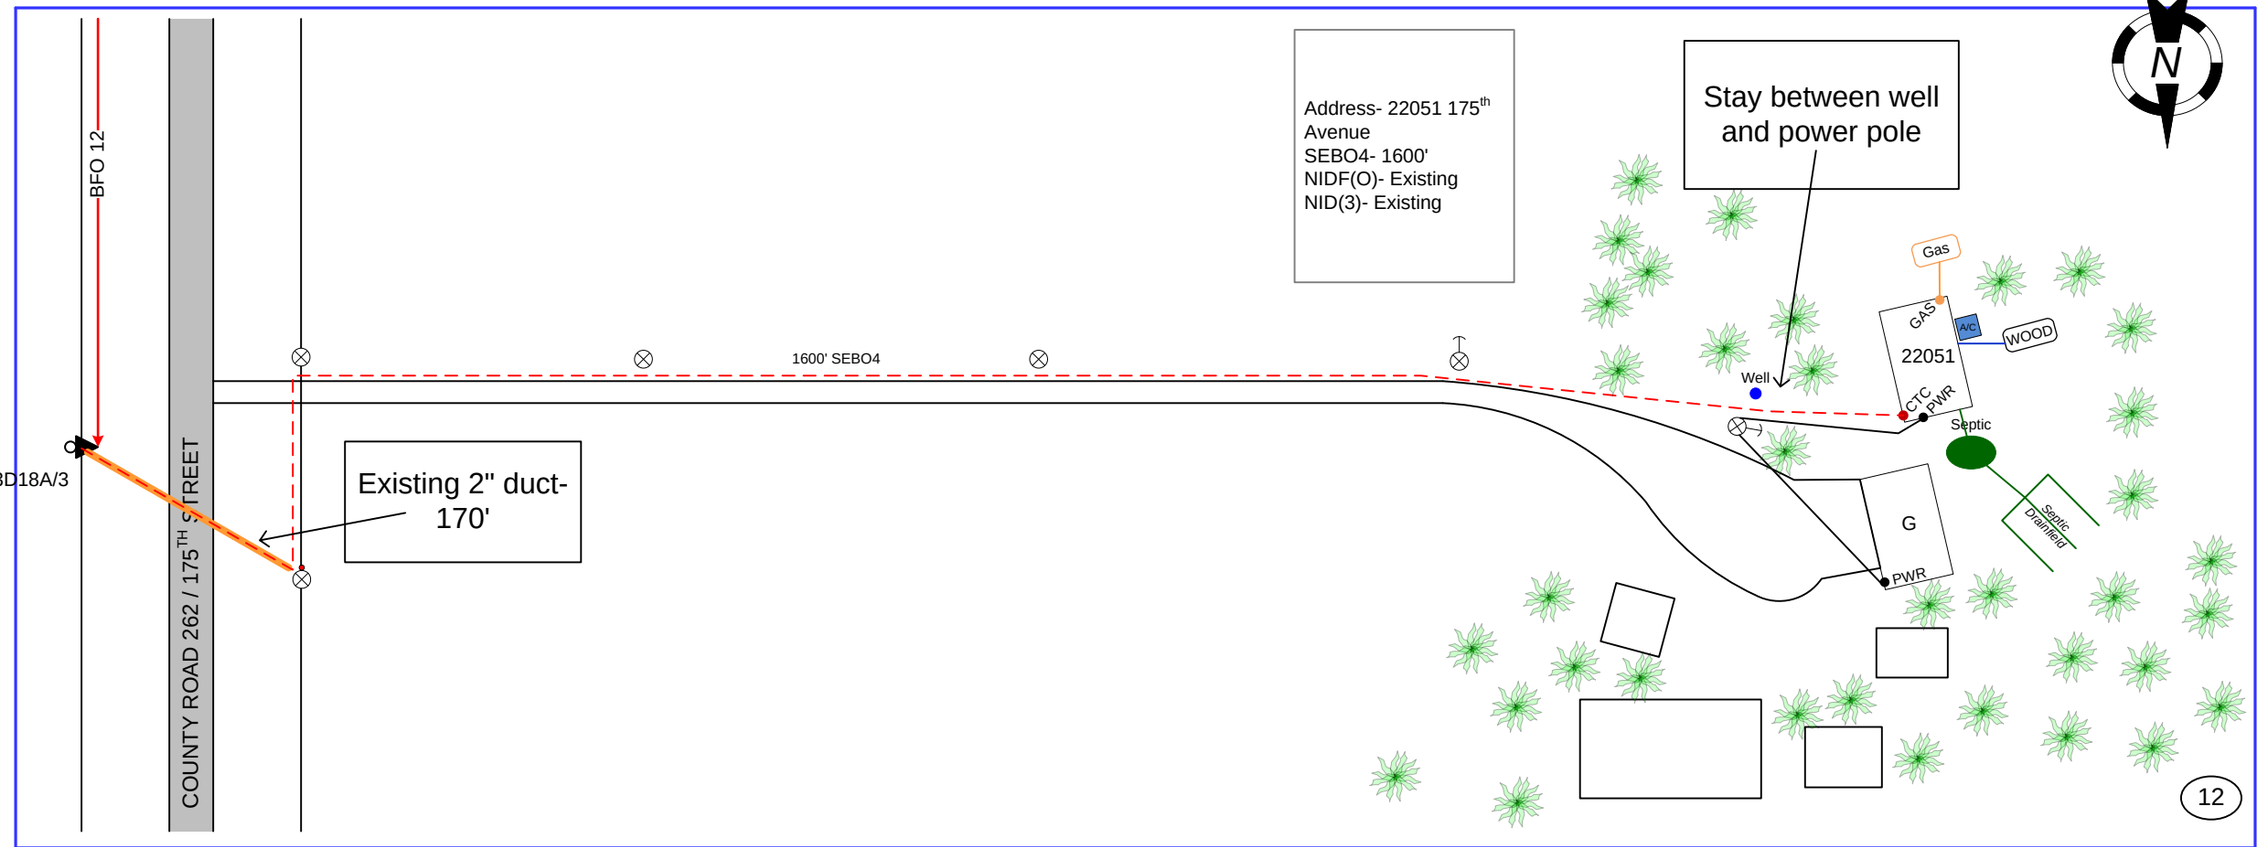

FROM	TO	BA													

Staking Sheet

Consolidated Telephone Company

Name: 22051 175th Ave
WO: 2020-Freedhem
Exch: ILEC
Route: 2B6A
ROW: House Drop
State: Minnesota
County: Cass
Range: 31W
Twsp: 134N **Section:** 11&12

Township: May North

Staked By: EMD **Date:** 6-26-08
Revised By: _____ **Date:** _____
Revised By: _____ **Date:** _____
Revised By: _____ **Date:** _____
As-Built By: _____ **Date:** _____

Sheet No. 01 of 01

DRAWING NOT TO SCALE ***Consolidated Telecommunications Company – 218-454-1234*** CTC

From	To		

UNITS ONLY PAGE

Sheet No. | of