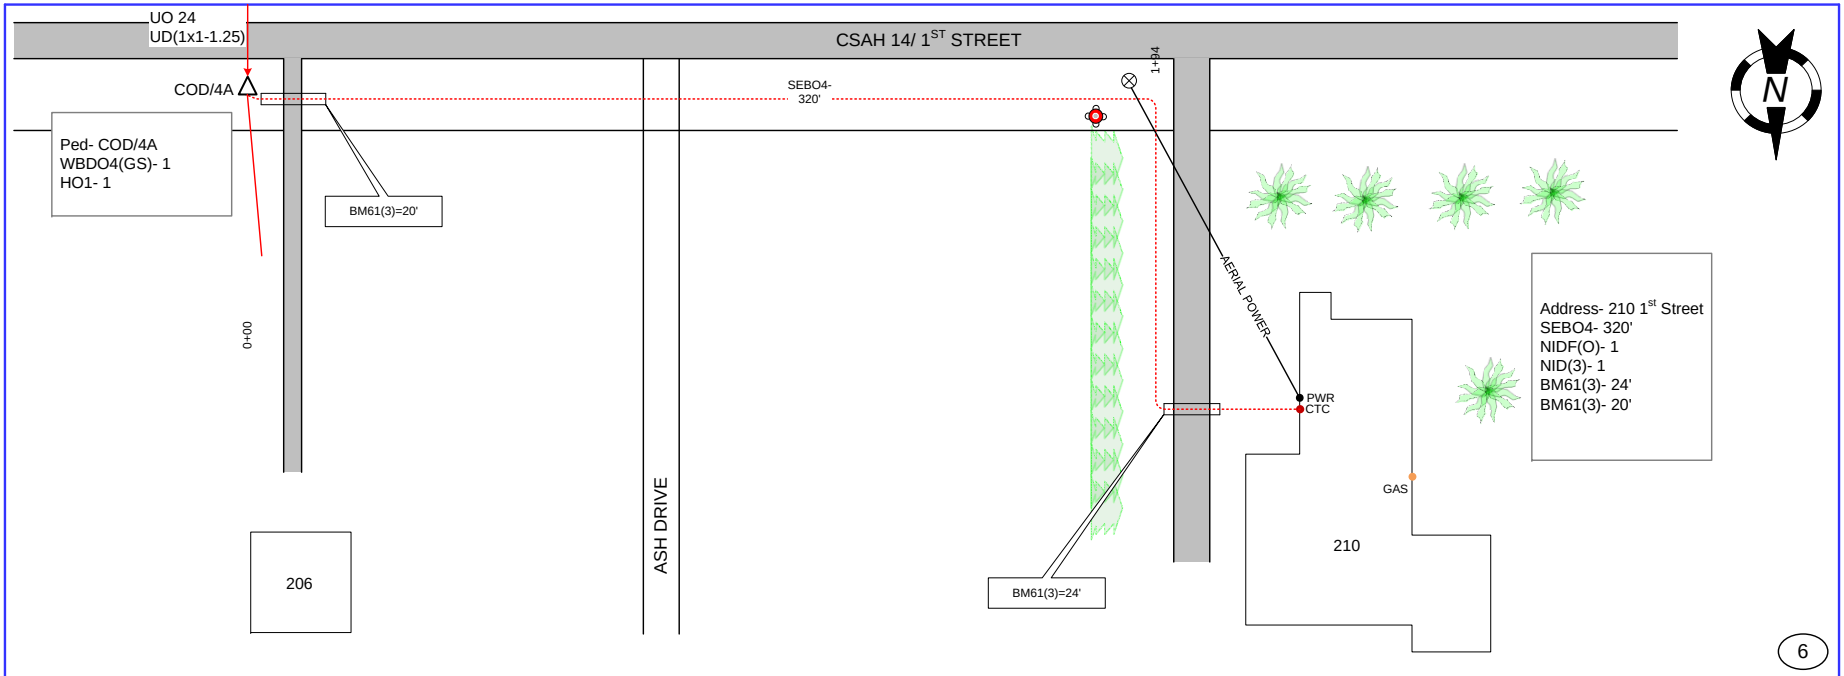

FROM	TO	BA													

DRAWING NOT TO SCALE

Consolidated Telecommunications Company – 218-454-1234 CTC

Staking Sheet

Consolidated Telephone Company

Name: 210 1st Street
WO: 2020-Randall
Exch: ILEC
Route: COD
ROW: House Drop
State: Minnesota
County: Morrison
Range: 30W
Twsp: 130N **Section:** 6
Township: City of Randall

Staked By:	EMD	**Date:**	6-26-08
Revised By:		**Date:**	
Revised By:		**Date:**	
Revised By:		**Date:**	
As-Built By:		**Date:**	

Sheet No.	01	of	01

From	To															

UNITS ONLY PAGE

Sheet No.   of