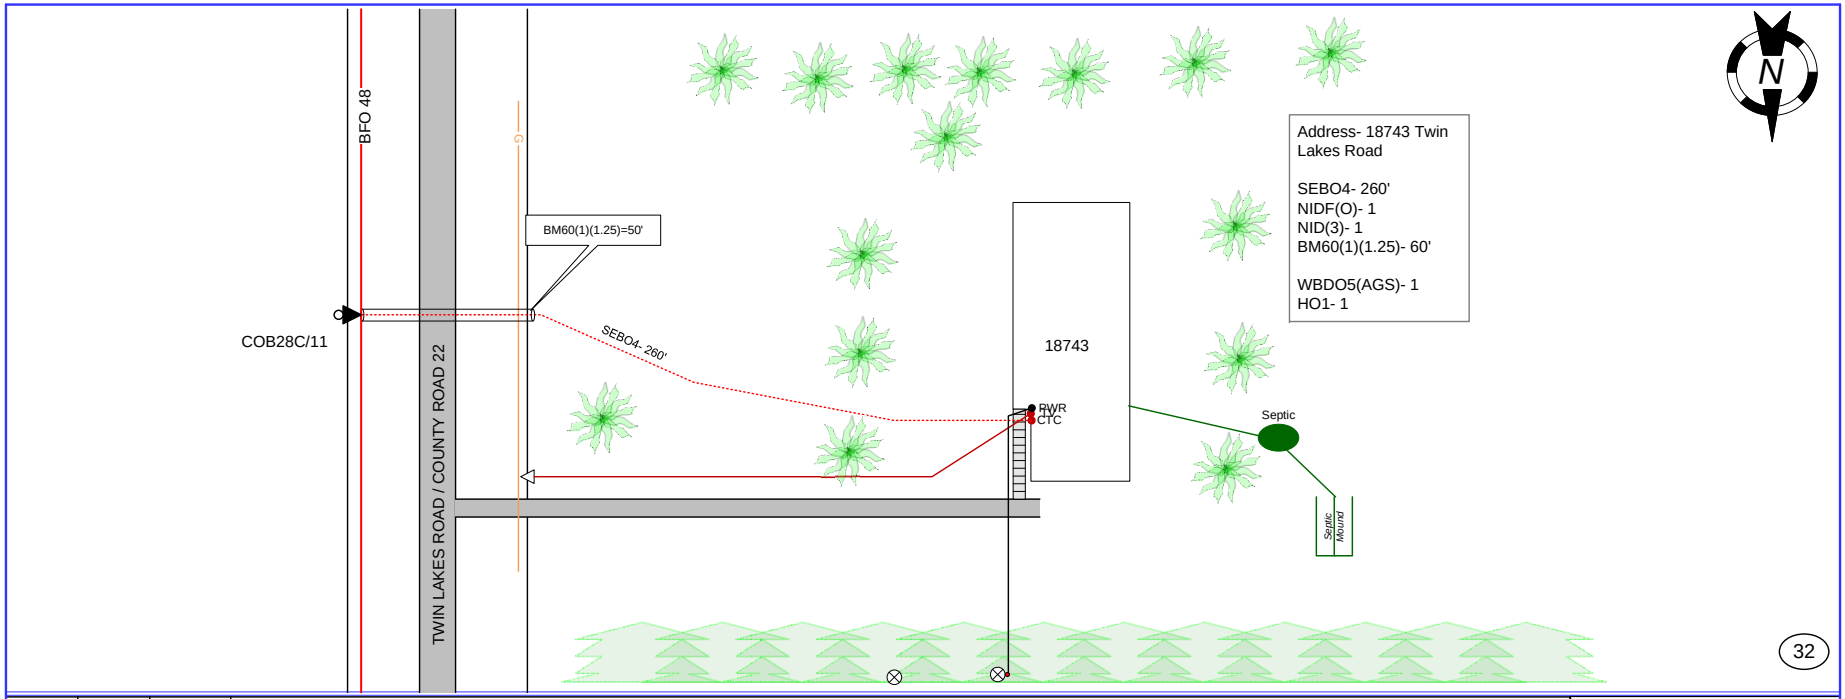

FROM	TO	BA

DRAWING NOT TO SCALE

Staking Sheet

Consolidated Telephone Company

Name: 18743 Twin Lakes Road
WO: 2020-Randall
Exch: ILEC
Route: COB28C
ROW: House Drop
State: Minnesota
County: Morrison
Range: 30W
Twsp: 130N **Section:** 32
Township: Darling

Staked By: EMD **Date:** 4/21/20
Revised By: **Date:**
Revised By: **Date:**
Revised By: **Date:**
As-Built By: **Date:**

Sheet No. 01 of 01

Consolidated Telecommunications Company – 218-454-1234 CTC

From	To		

UNITS ONLY PAGE

Sheet No. | of