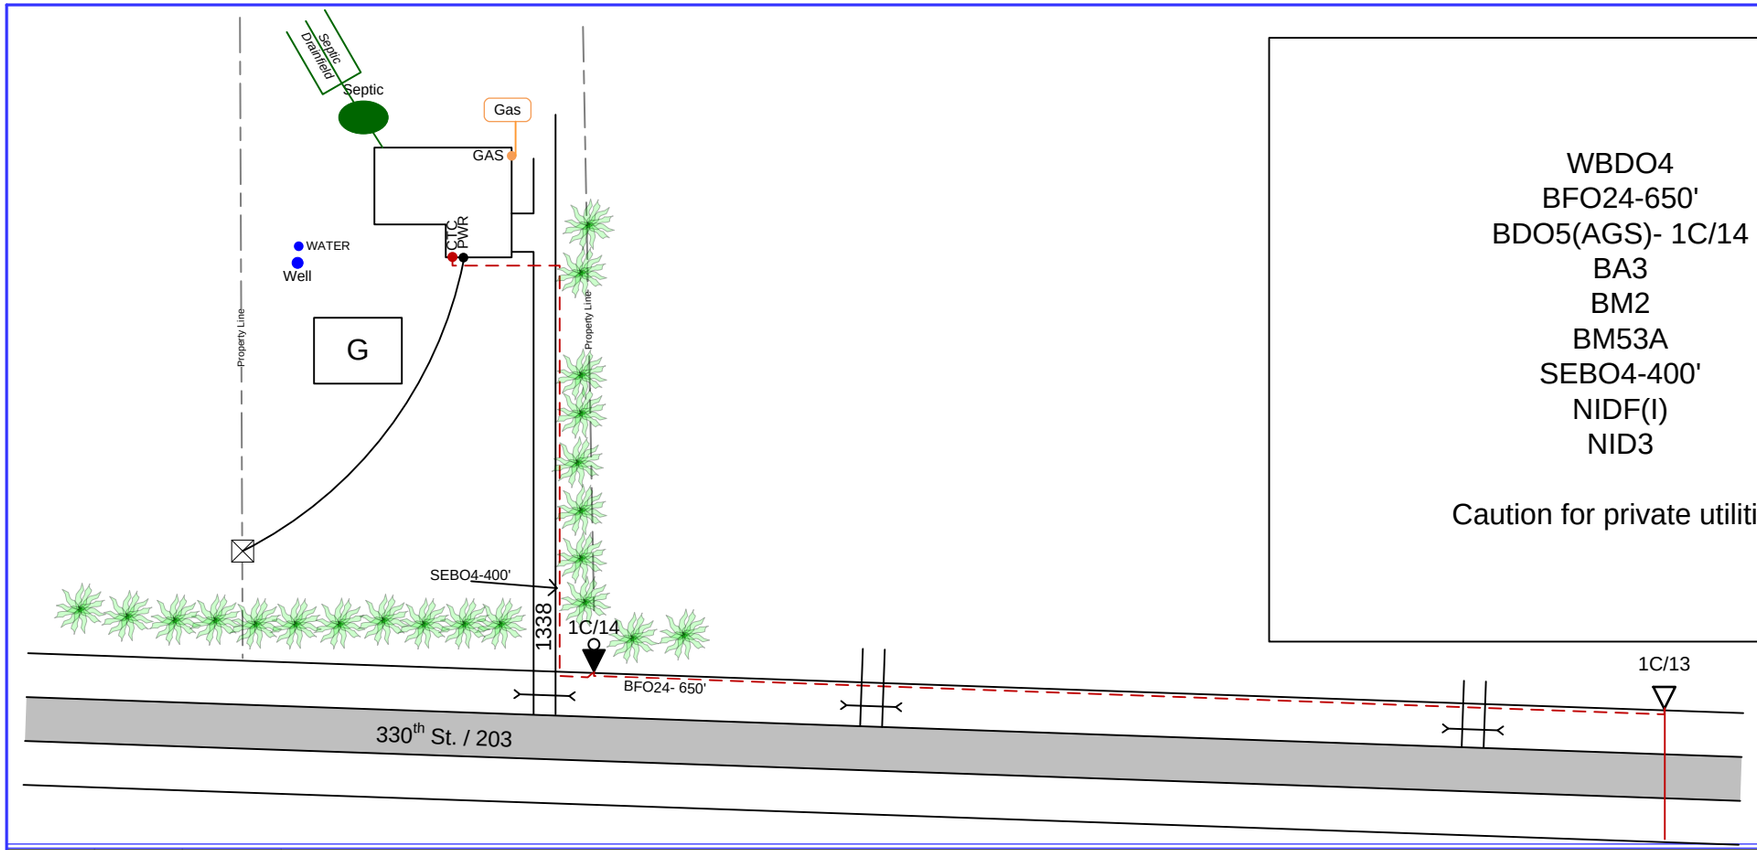

WBDO4
BFO24-650'
BDO5(AGS)- 1C/14
BA3
BM2
BM53A
SEBO4-400'
NIDF(I)
NID3

Caution for private utilities

FROM	TO	BA															

Staking Sheet

Consolidated Telephone Company

Name: 1338 330th St.
WO: 2020- Motley
Exch: ILEC
Route: 1C/13
ROW: Drop
State: Minnesota
County: Morrison
Range: 31W
Twsp: 132N **Section:** 19

Township: Scandia Valley

Staked By: JP **Date:** 6/5/20
Revised By: _____ **Date:** _____
Revised By: _____ **Date:** _____
Revised By: _____ **Date:** _____
As-Built By: _____ **Date:** _____

Sheet No. 1 of 1

DRAWING NOT TO SCALE

From	To															

UNITS ONLY PAGE

Sheet No. ____ of ____