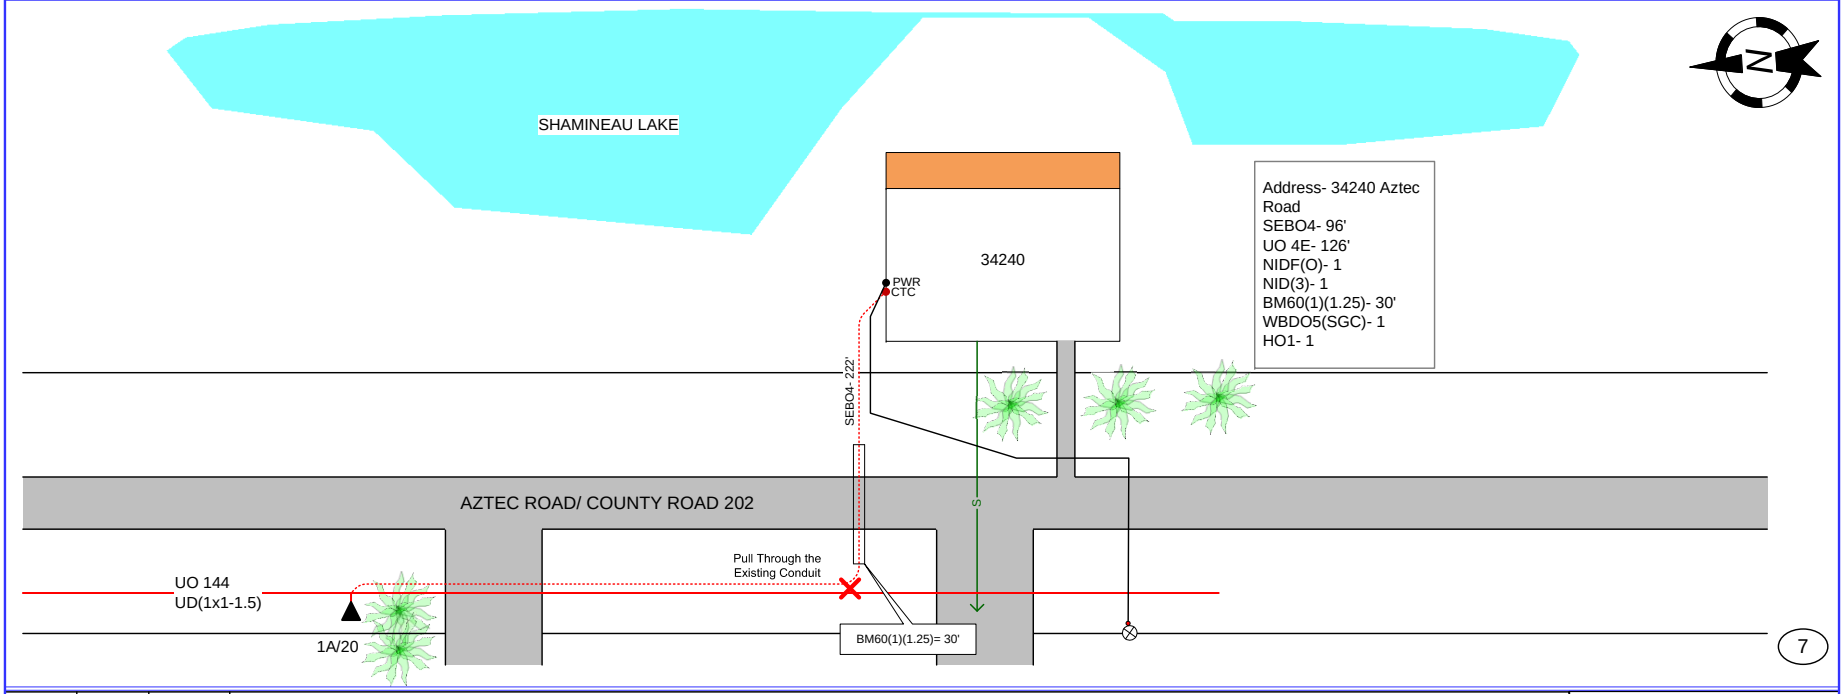

FROM	TO	BA														

Staking Sheet

Consolidated Telephone Company

Name: 34240 Aztec Road
WO: 2020-Lincoln
Exch: ILEC
Route: 1A/20
ROW: House Drop
State: Minnesota
County: Morrison
Range: 31W
Twsp: 132N **Section:** 7
Township: Scandia Valley

Staked By: EMD **Date:** 10-6-20
Revised By: _____ **Date:** _____
Revised By: _____ **Date:** _____
Revised By: _____ **Date:** _____
As-Built By: _____ **Date:** _____

Sheet No.	01	of	01

DRAWING NOT TO SCALE

Consolidated Telecommunications Company – 218-454-1234 CTC

From	To															

UNITS ONLY PAGE