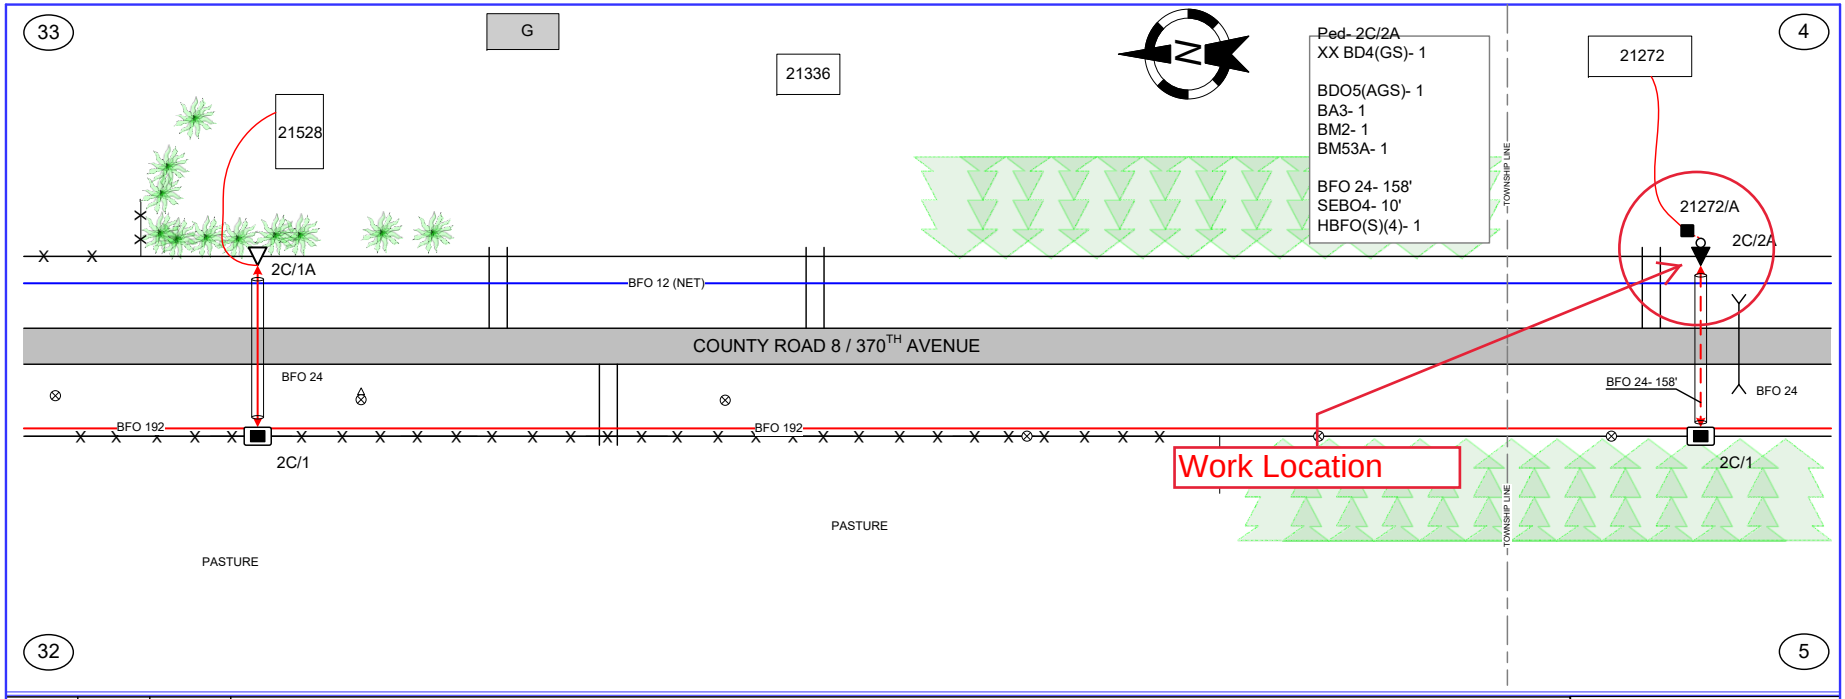

FROM	TO	BA

DRAWING NOT TO SCALE

Consolidated Telecommunications Company – 218-454-1234 CTC

Staking Sheet

Consolidated Telephone Company

Name: PON02 2C-Rte Sheet 2 of 28
WO: 2021-Sullivan
Exch: ILEC
Route: 2C
ROW: House Drop
State: Minnesota
County: Morrison
Range: 28W
Twsp: 42N **Section:** 32
Township: Richardson & Leigh

Staked By:	EMD	Date:	6-26-08
Revised By:	EMD	Date:	3-25-21
Revised By:		Date:	
Revised By:		Date:	
As-Built By:		Date:	

Sheet No.	02	of	28

From	To		

UNITS ONLY PAGE

Sheet No. | of