


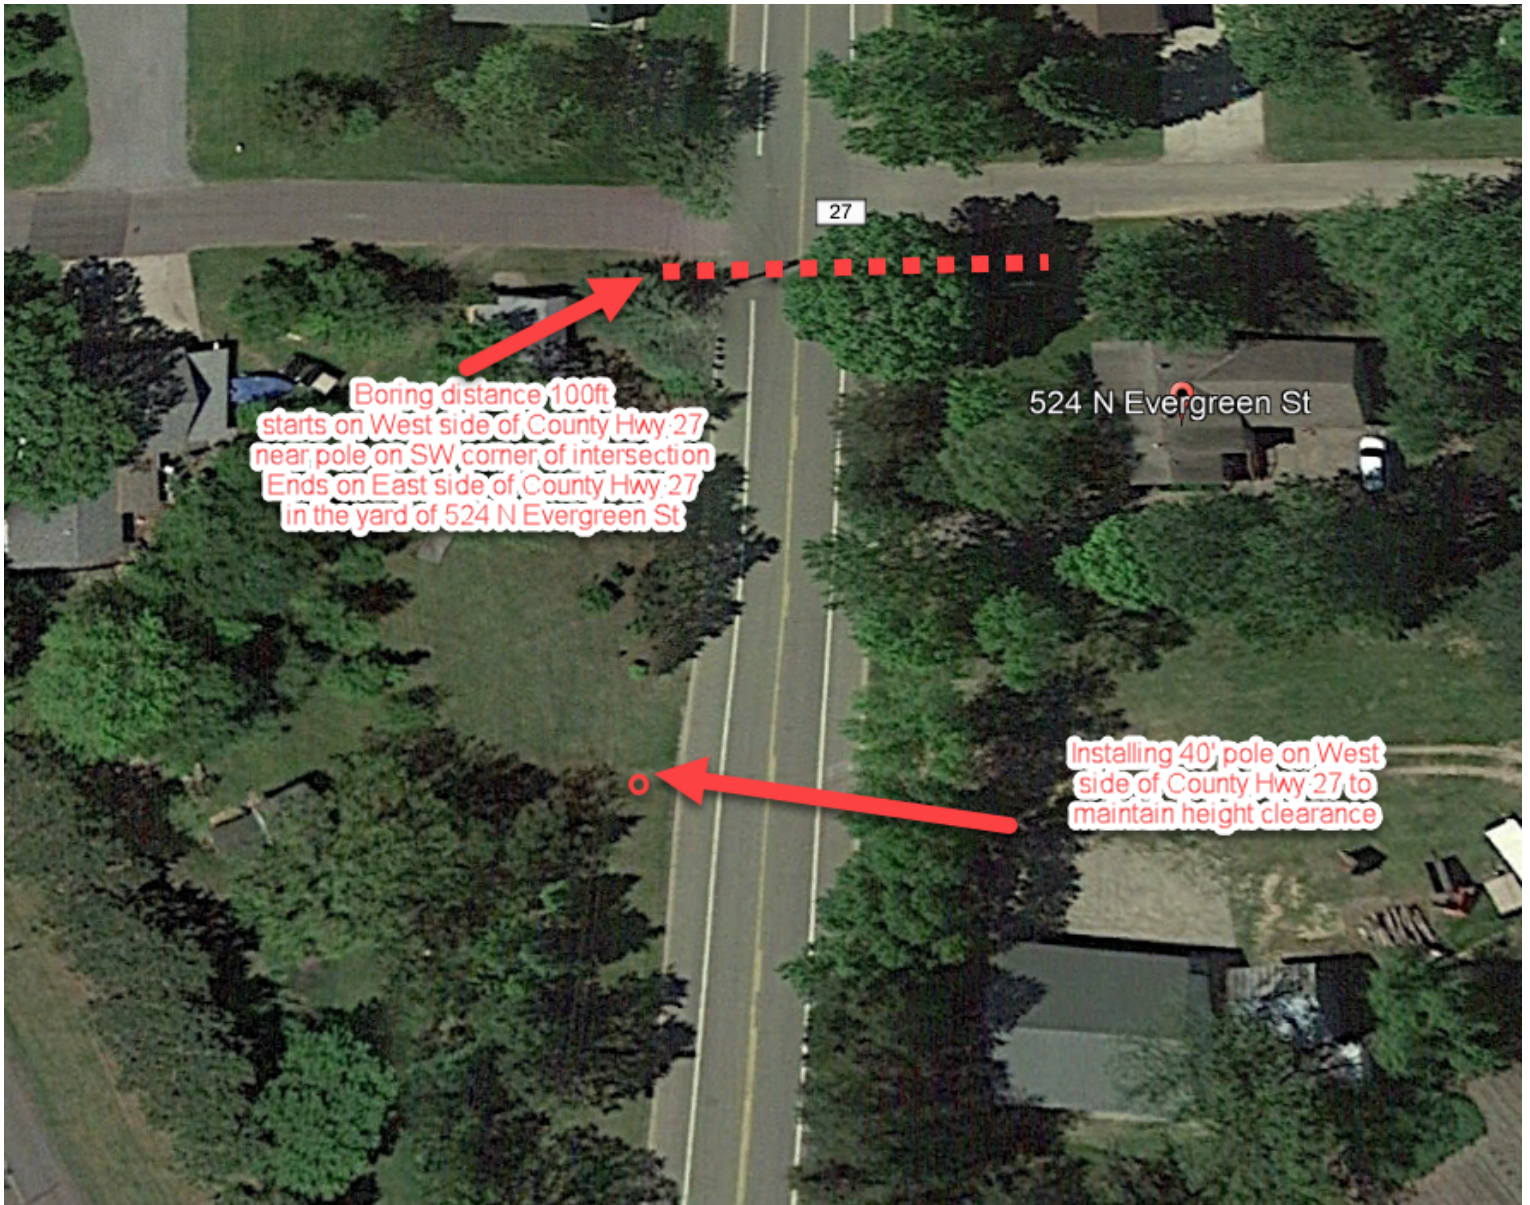

Boring distance 100ft
starts on West side of County Hwy 27
near pole on SW corner of intersection
Ends on East side of County Hwy 27
in the yard of 524 N Evergreen St

524 N Evergreen St

Installing 40' pole on West
side of County Hwy 27 to
maintain height clearance