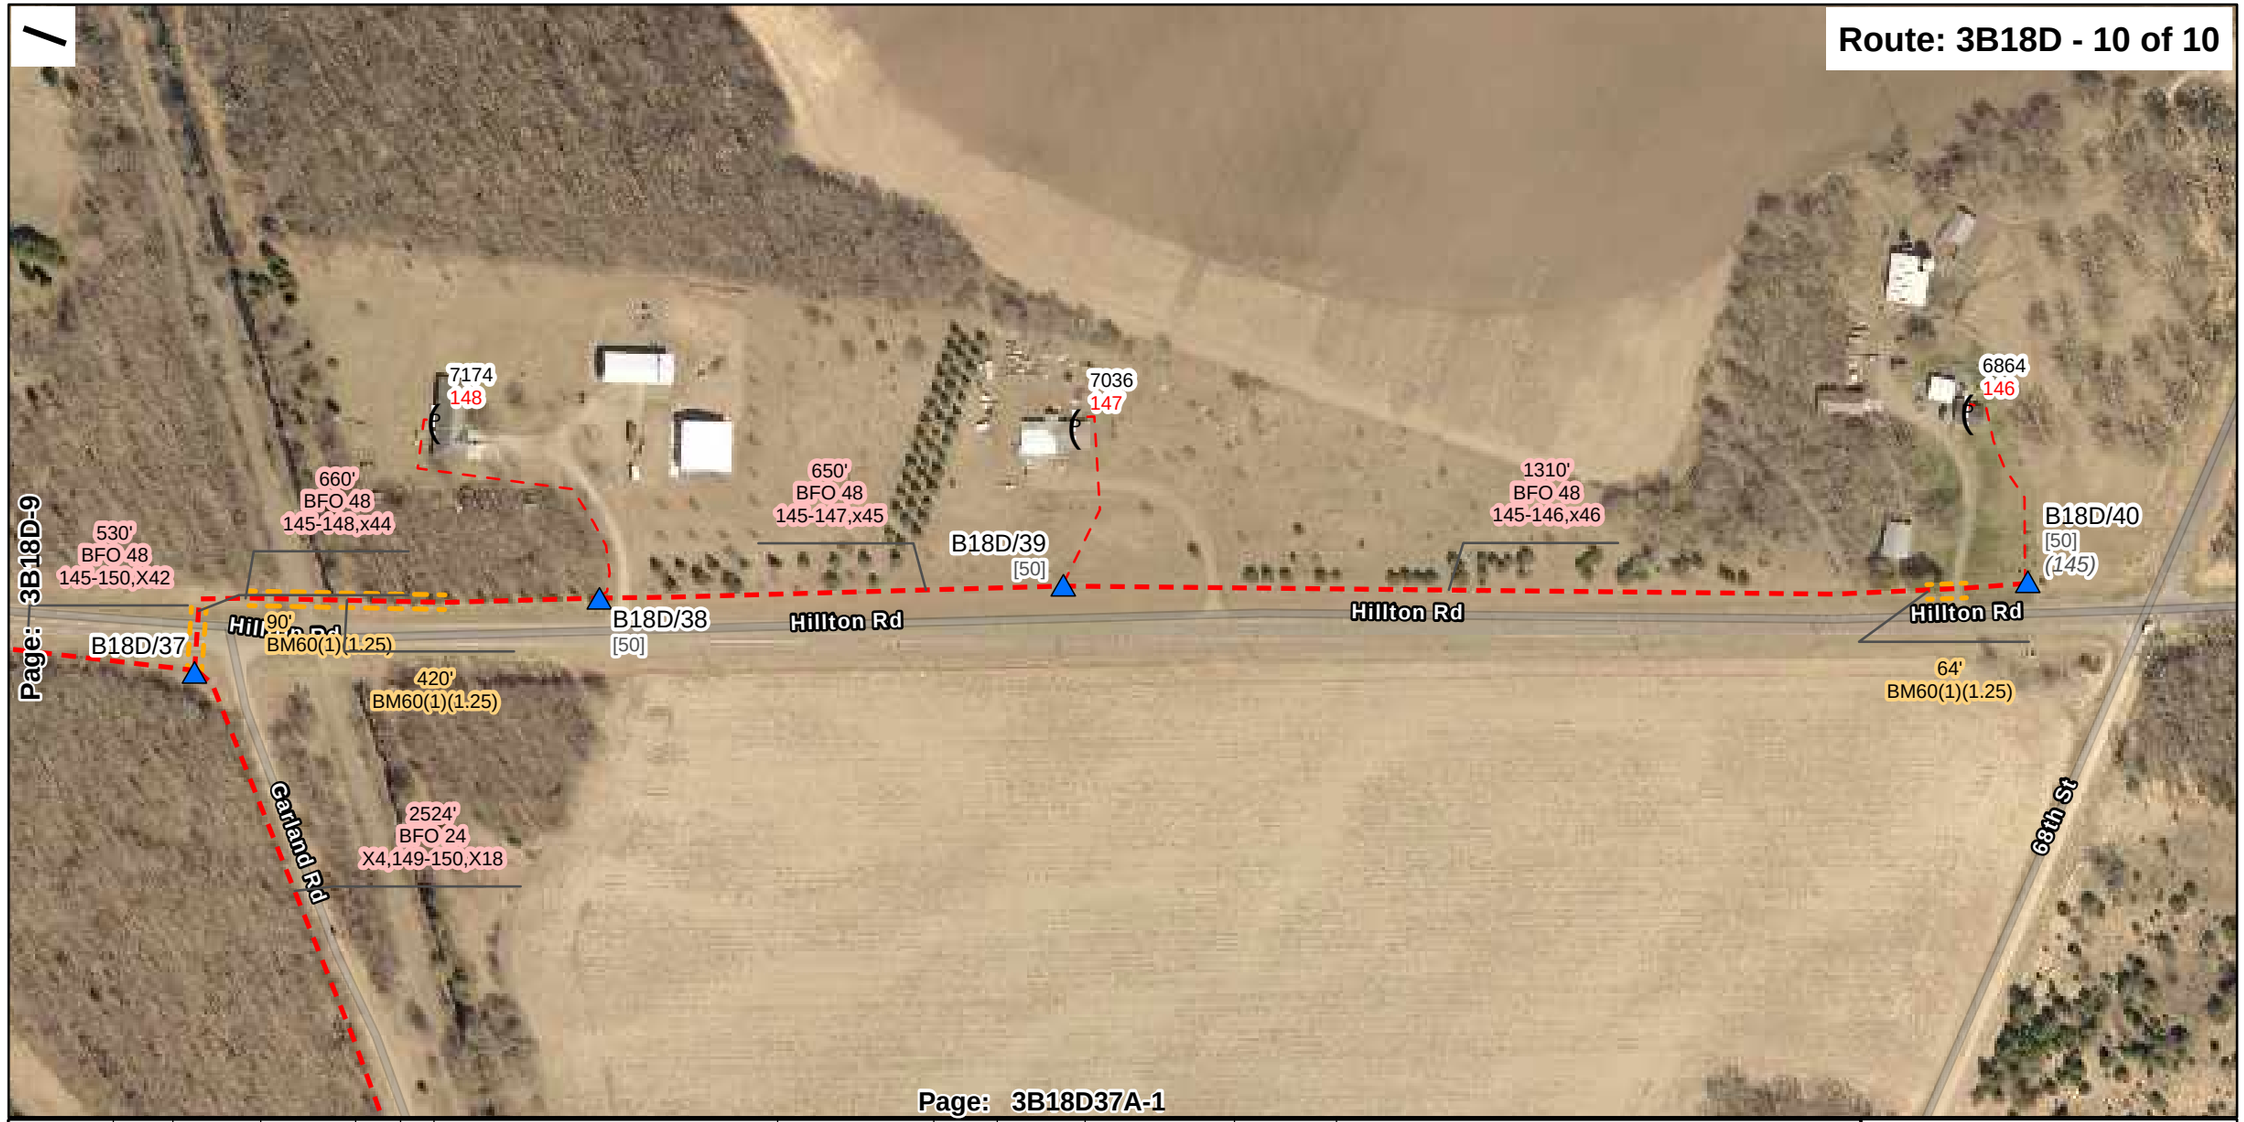

LOCATION	BA		BDO	BHF	BDO		BM										HBFO							HO		NID	W				XZ		COMMENTS
	3	4	TYPE	TYPE	(3)		2 (5/8)(8)	21	53	53 A		61(3)	72	73	81	83	24	48	72	96	144	192	288	1	12R	TYPE	BDO	BHF	HBFO				
B18D/38			5																														Set by existing ped north side of driveway
B18D/39			5																														Set either side of power pole at back of R/W
B18D/40			5																														Set by existing ped, just in tall grass on edge of yard
Total	0	0	3	0	0		0		0	0		0	0	0	0	0	0	0	0	0	0	0	0	0	0	0	0	0					

Reconnect II

CTC

Staked By: Date:
Revised By: Date:
As Built By: Date:
ROW Width:

0 160 320 Feet

Prepared by:
CTC 218-454-1234
7/12/2022