WORK LOCATION

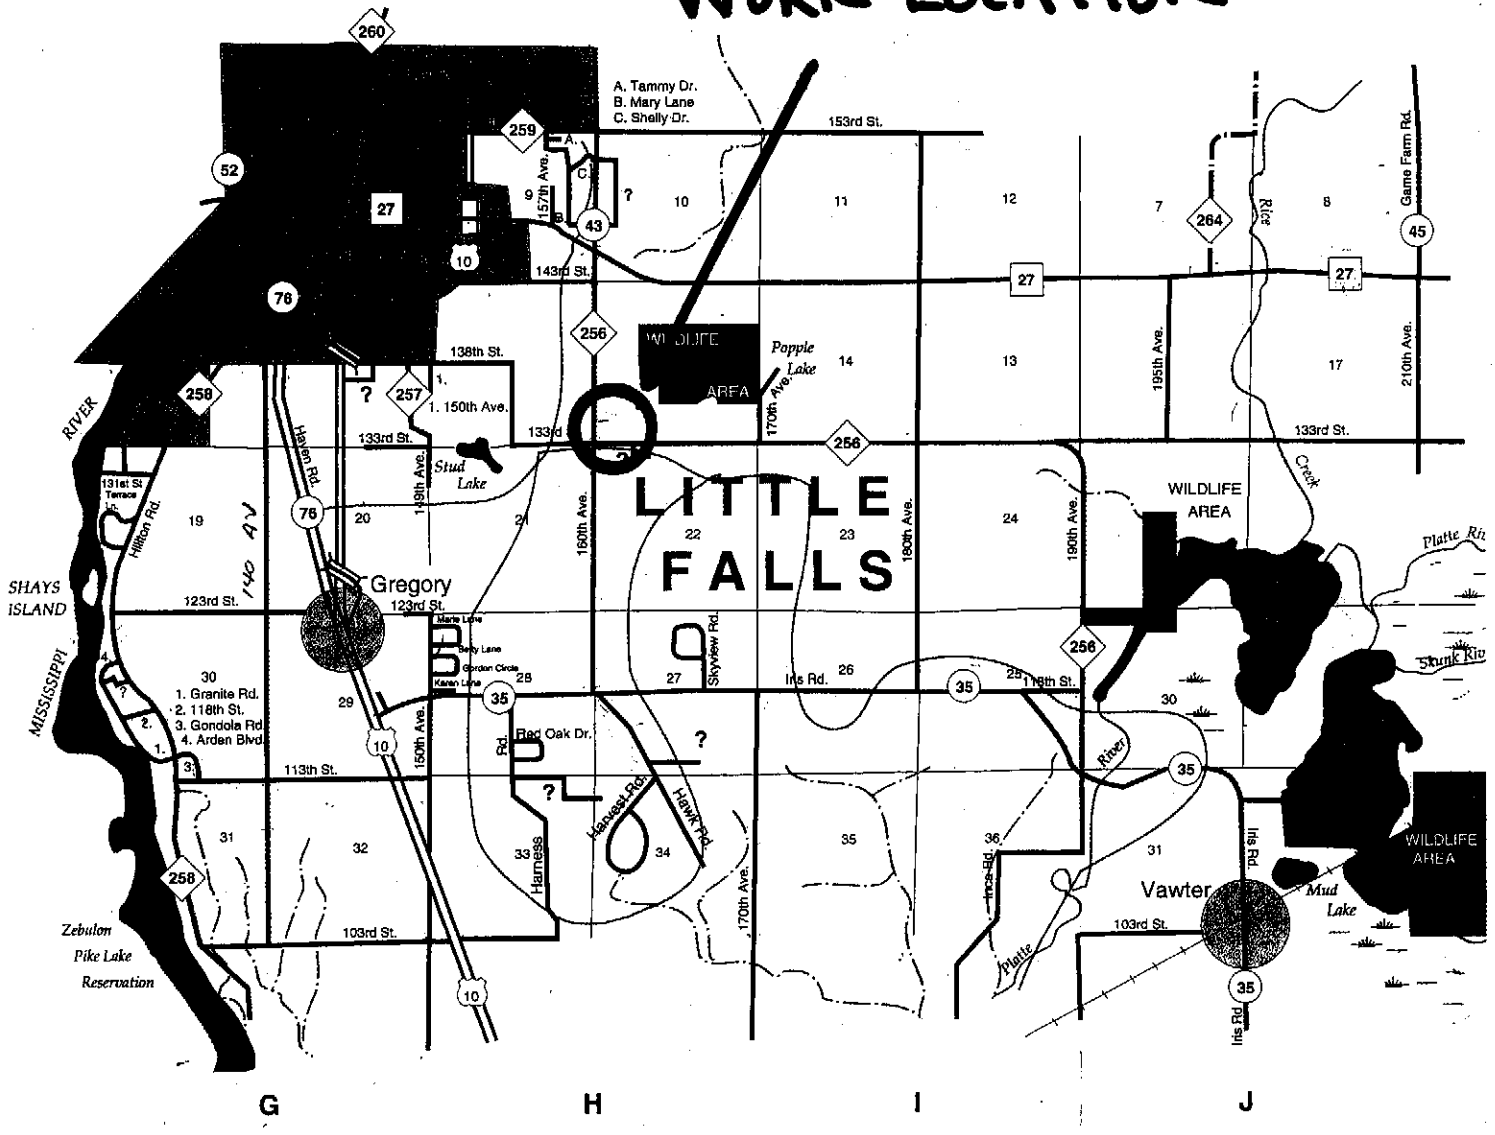

QWest Communications
Application for **Permission to Place**
Telephone **Company Plant on Highway**
Right of Way
City LITTLE FALLS **County** MORRISON
CD Highway **Number** 256 **Control Sect** ____
J.O. 02M2CRR **Date** 9.27.10
Engineer DJ BREHMER **Tel. No.** 320.255.8294
Prt 2 OF 2

QWest Communications
Application for Permission to Place
Telephone Company Plant on Highway
Right of Way
City LITTLE FALLS County MORRISON
CO Highway Number 256 Control Sect ____
J.O. 02M2CRR Date 9.27.10
Engineer D J BREHMER Tel. No. 320.255.8294
Pkt 1 OF 2

SEC 15
T 40N
R 32W
LITTLE FALLS TWP

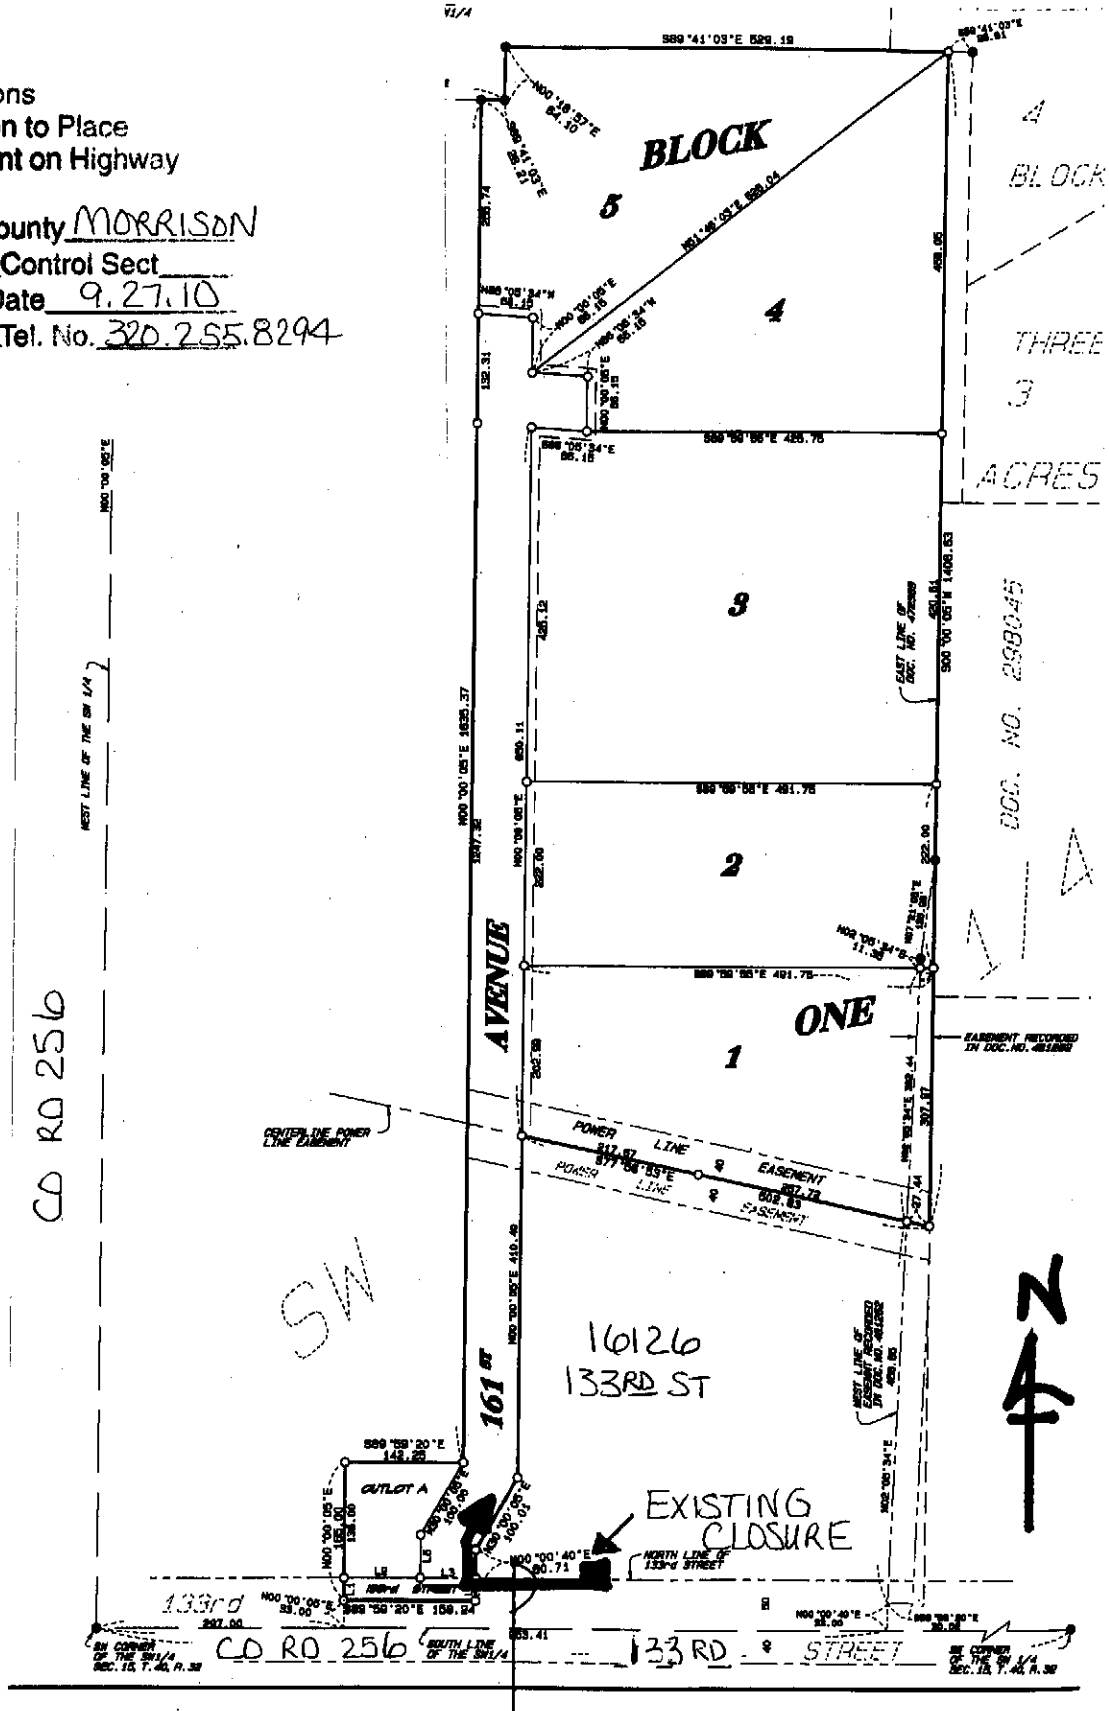

PLACE 180' CABLE 48' FROM ℄
36" DEPTH