Wing	Gopher State	Tailgate Session	Cty: **Morrison**	Type	Code	Quant	W/O#: **316181** WP#:
	#:	Switching Orders Source Determined	Sec: **22**	New Const			LOC#: **56-000-22-05502**
	Time OK:	PPE Needed Potential Hazards	Twp: **132N**	Sys Imp			Name: **NANCY EULL**
	Date OK:	Trees Weather Poles Ins.	Rg: **31W**	Ret (RWR)			(H) Phone #:
	List:	Terrain Public Barracading	Signed By: **Clarine**		Date: **9/3/2014**		(W) Phone #:
		Power Equip. Needed Personal Tools	Staked By: **Roger Osell**		Date: **8/22/2014**		
		Sect./Fusing Supervisor	Elec:		AFF #:		Acct#: **35064201**
TAKING SHEET	Update:	Date: Comments:	RFCd:		By:		Page: **1 of 2**

Wire Size	Pole	OH Assy	Grnd.	Guy E	Lead	Anchor F	Trans G	Light M26-5	Ang.	J Box	Mod	El-bow	Cap	Spl-ice	Pri. Riser	Sec. Span	Sec. Wire	Unit	CWP Ped/ Loop	Misc Assy
										UM3-14										
												1								
													1							
5KV			UM27-2									1	1							UM6-12
ERDUCT																				
																5	4/0 USE			

$250.00 +[BORE {185'} $15.75 = $2913.75] +[$6.75@ 30' = $202.50] = $3366.25

Service Address (Line Crew Adds)

Row 1: **HIS**

Row 2:

Line Ext$ **202.50**	Bore/Push$ **2913.75**	Permit$ **51.50**	Ped/Loop$ **?**	Total$ **3417.75**

Socket on Site ☐ Backfill Comments:

Final Grade Comments:

Brushing Comments: **NONE**

Trees Comments:

Rd Permit	X
Cty Permit	
Twp Permit	
State Permit	
DNR Permit	
Joint Trench	
Notify TWP	

Wire/Cables/Ser Size	WIRE FEET	# Wires	C
1/0 25KV	**215**	1	**215**
2 INNERDUCT	**215**		**215**
4/0 USE	**5**	1	**5**

Temp. Set: By: Comp.:
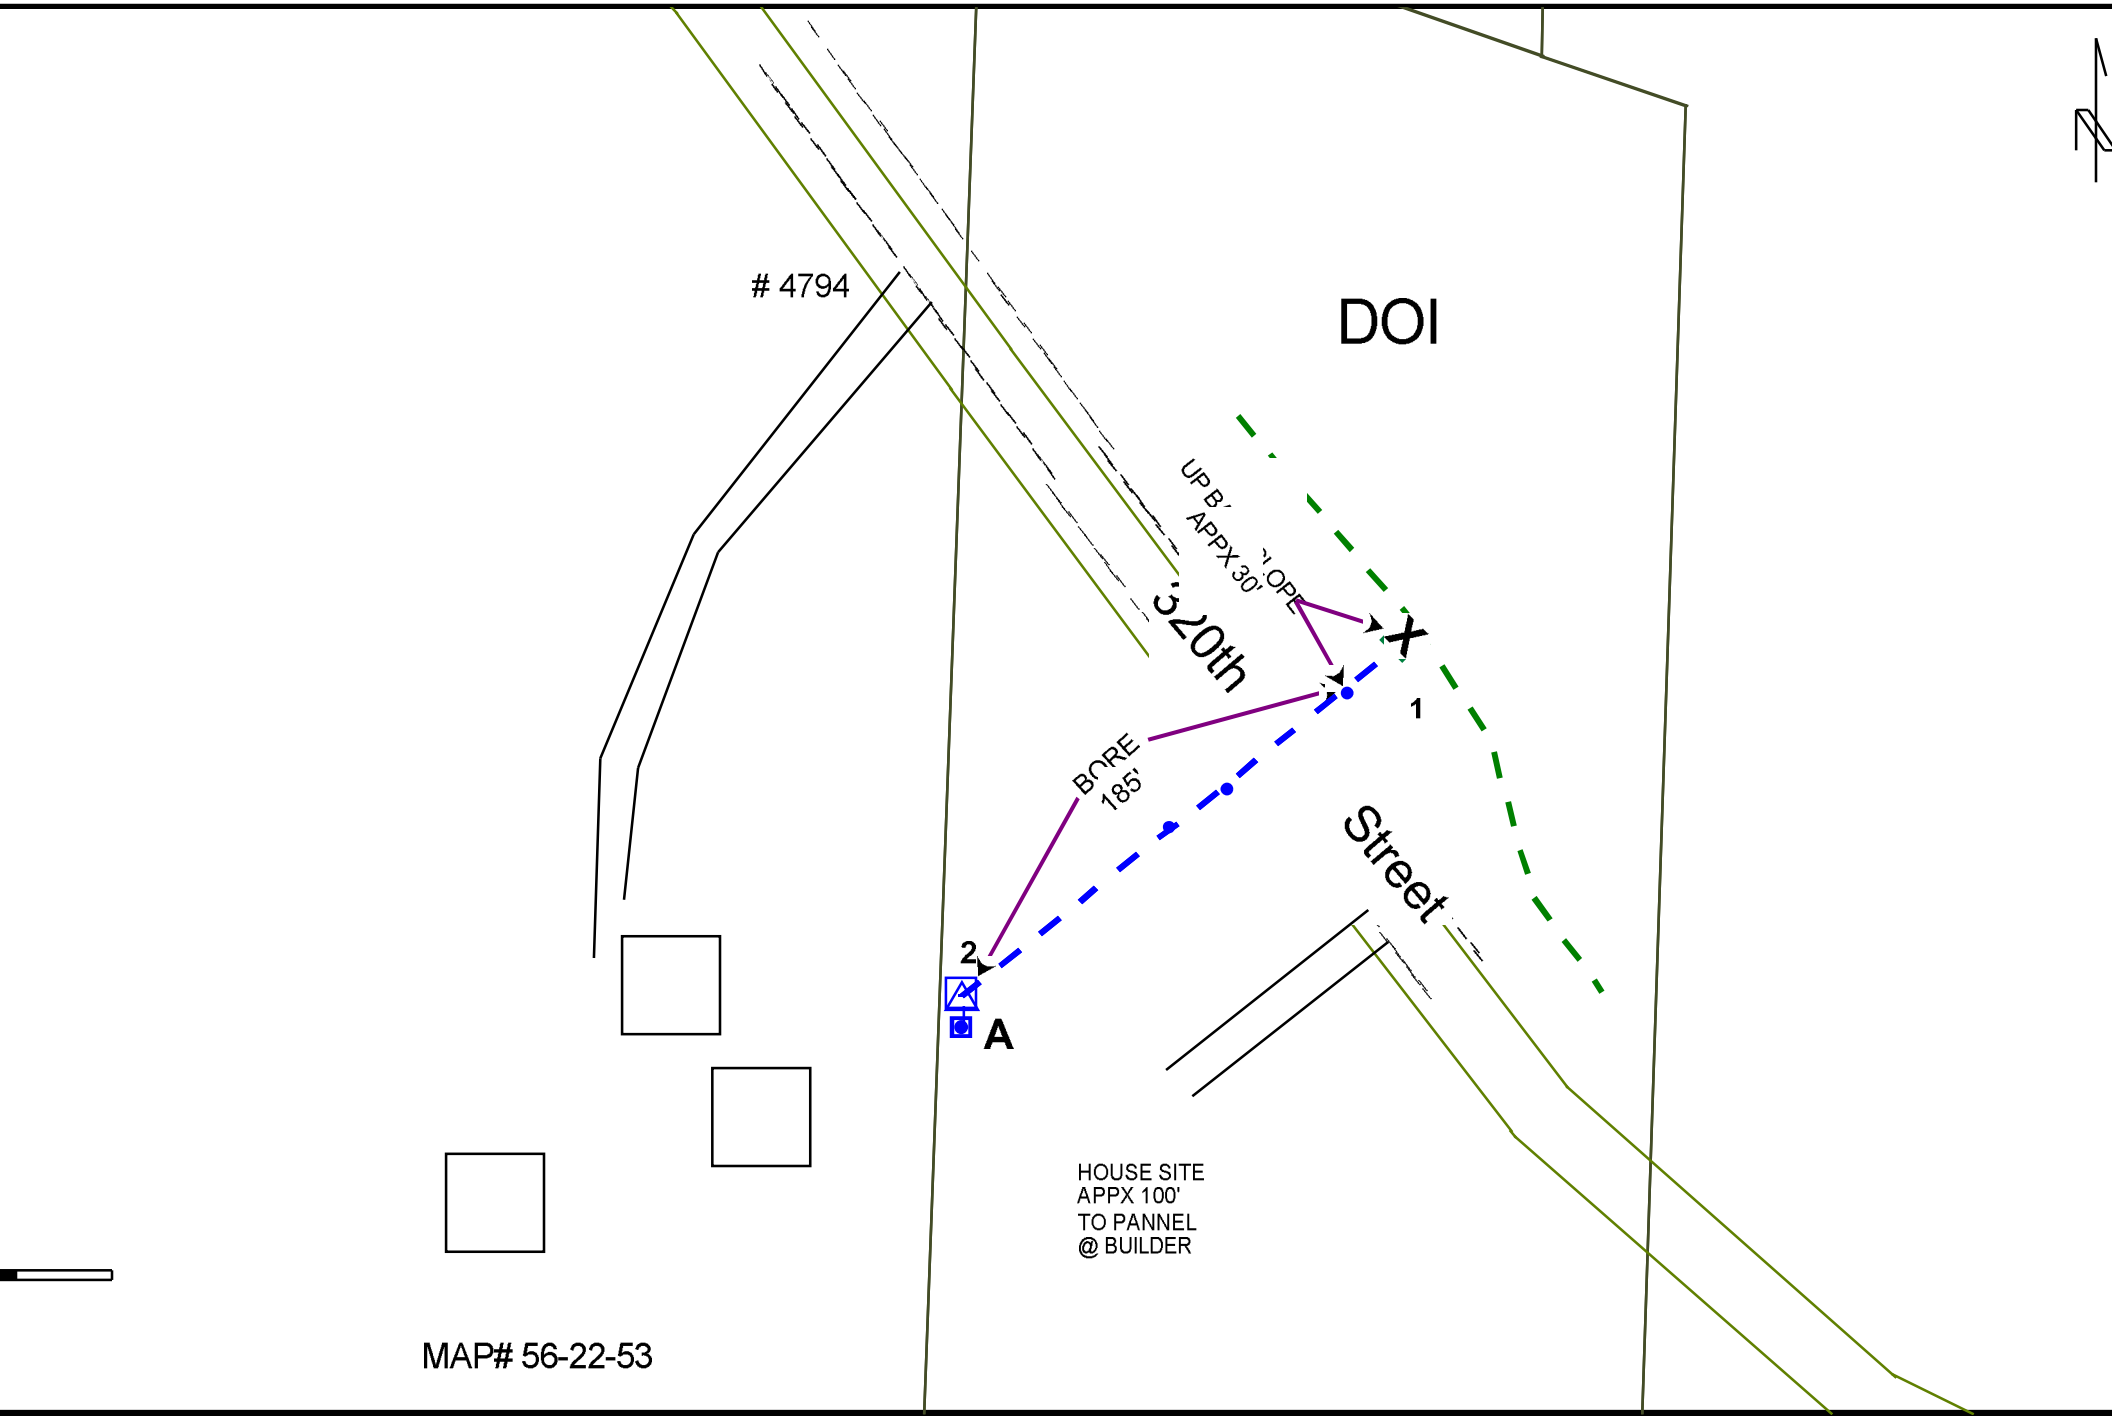
aking Sheet -**Combination**	Const: ☐ Ret: ☐ Both: ☒	Page: **2 of 2**	W/O#: **316181** WP#: