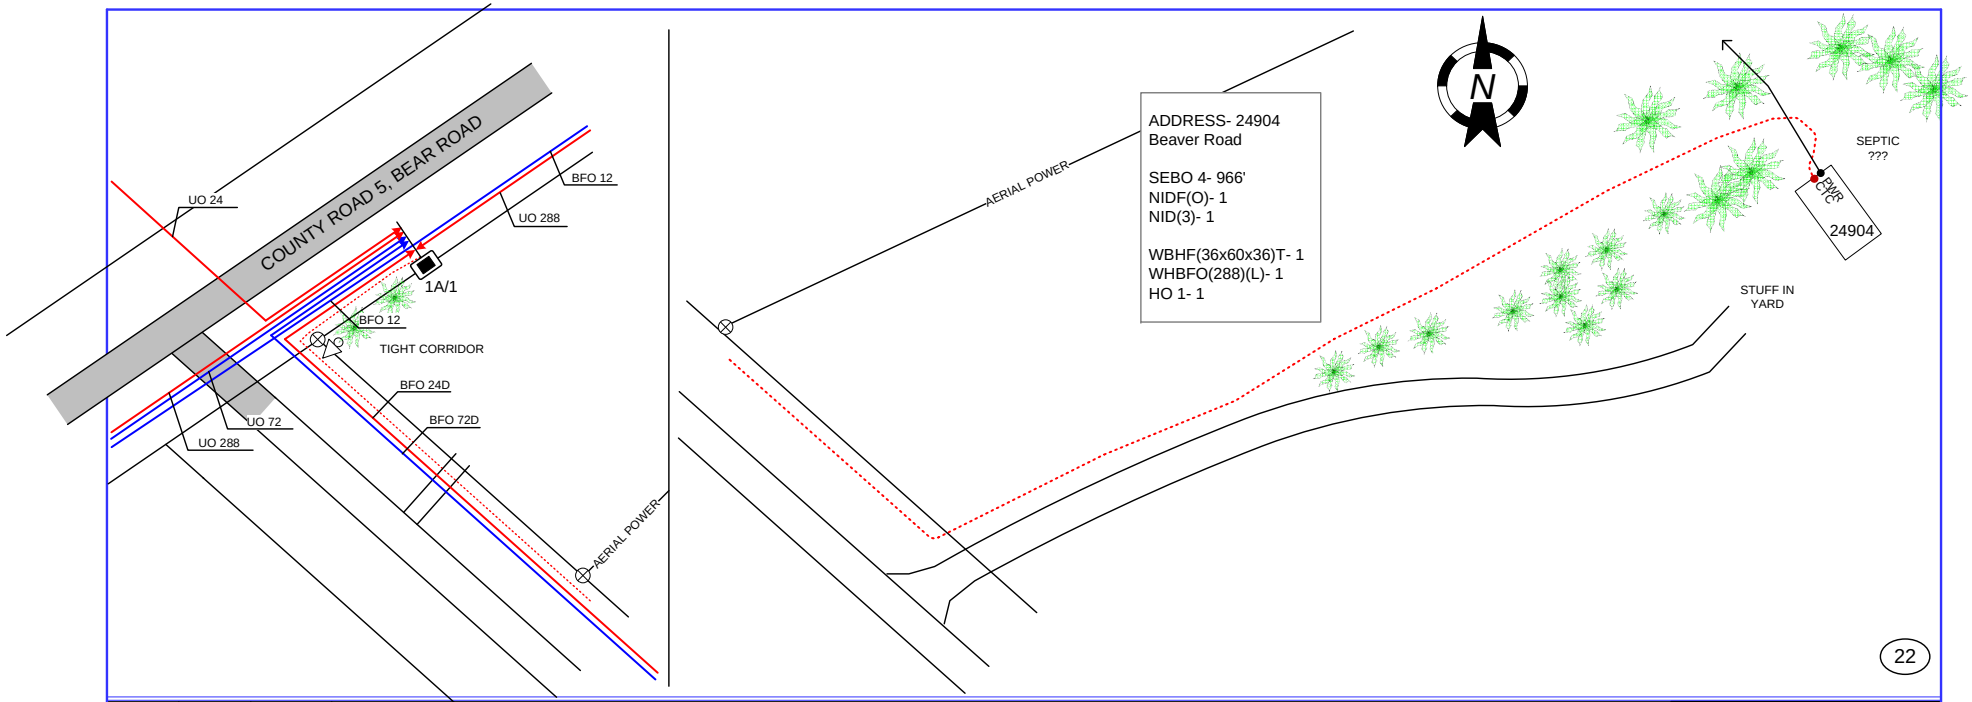

FROM	TO	BA

DRAWING NOT TO SCALE

Consolidated Telecommunications Company – 218-454-1234

Staking Sheet

Consolidated Telephone Company

Name: 24904 Beaver Road
WO: 2019-Randall
Exch: ILEC
Route: 1A
ROW: House Drop
State: Minnesota
County: Morriosn
Range: 31W
Twsp: 131N **Section:** 22
Township: Cushing N

Staked By: EMD **Date:** 10-2-19
Revised By: _____ **Date:** _____
Revised By: _____ **Date:** _____
Revised By: _____ **Date:** _____
As-Built By: _____ **Date:** _____

Sheet No. 01 of 01