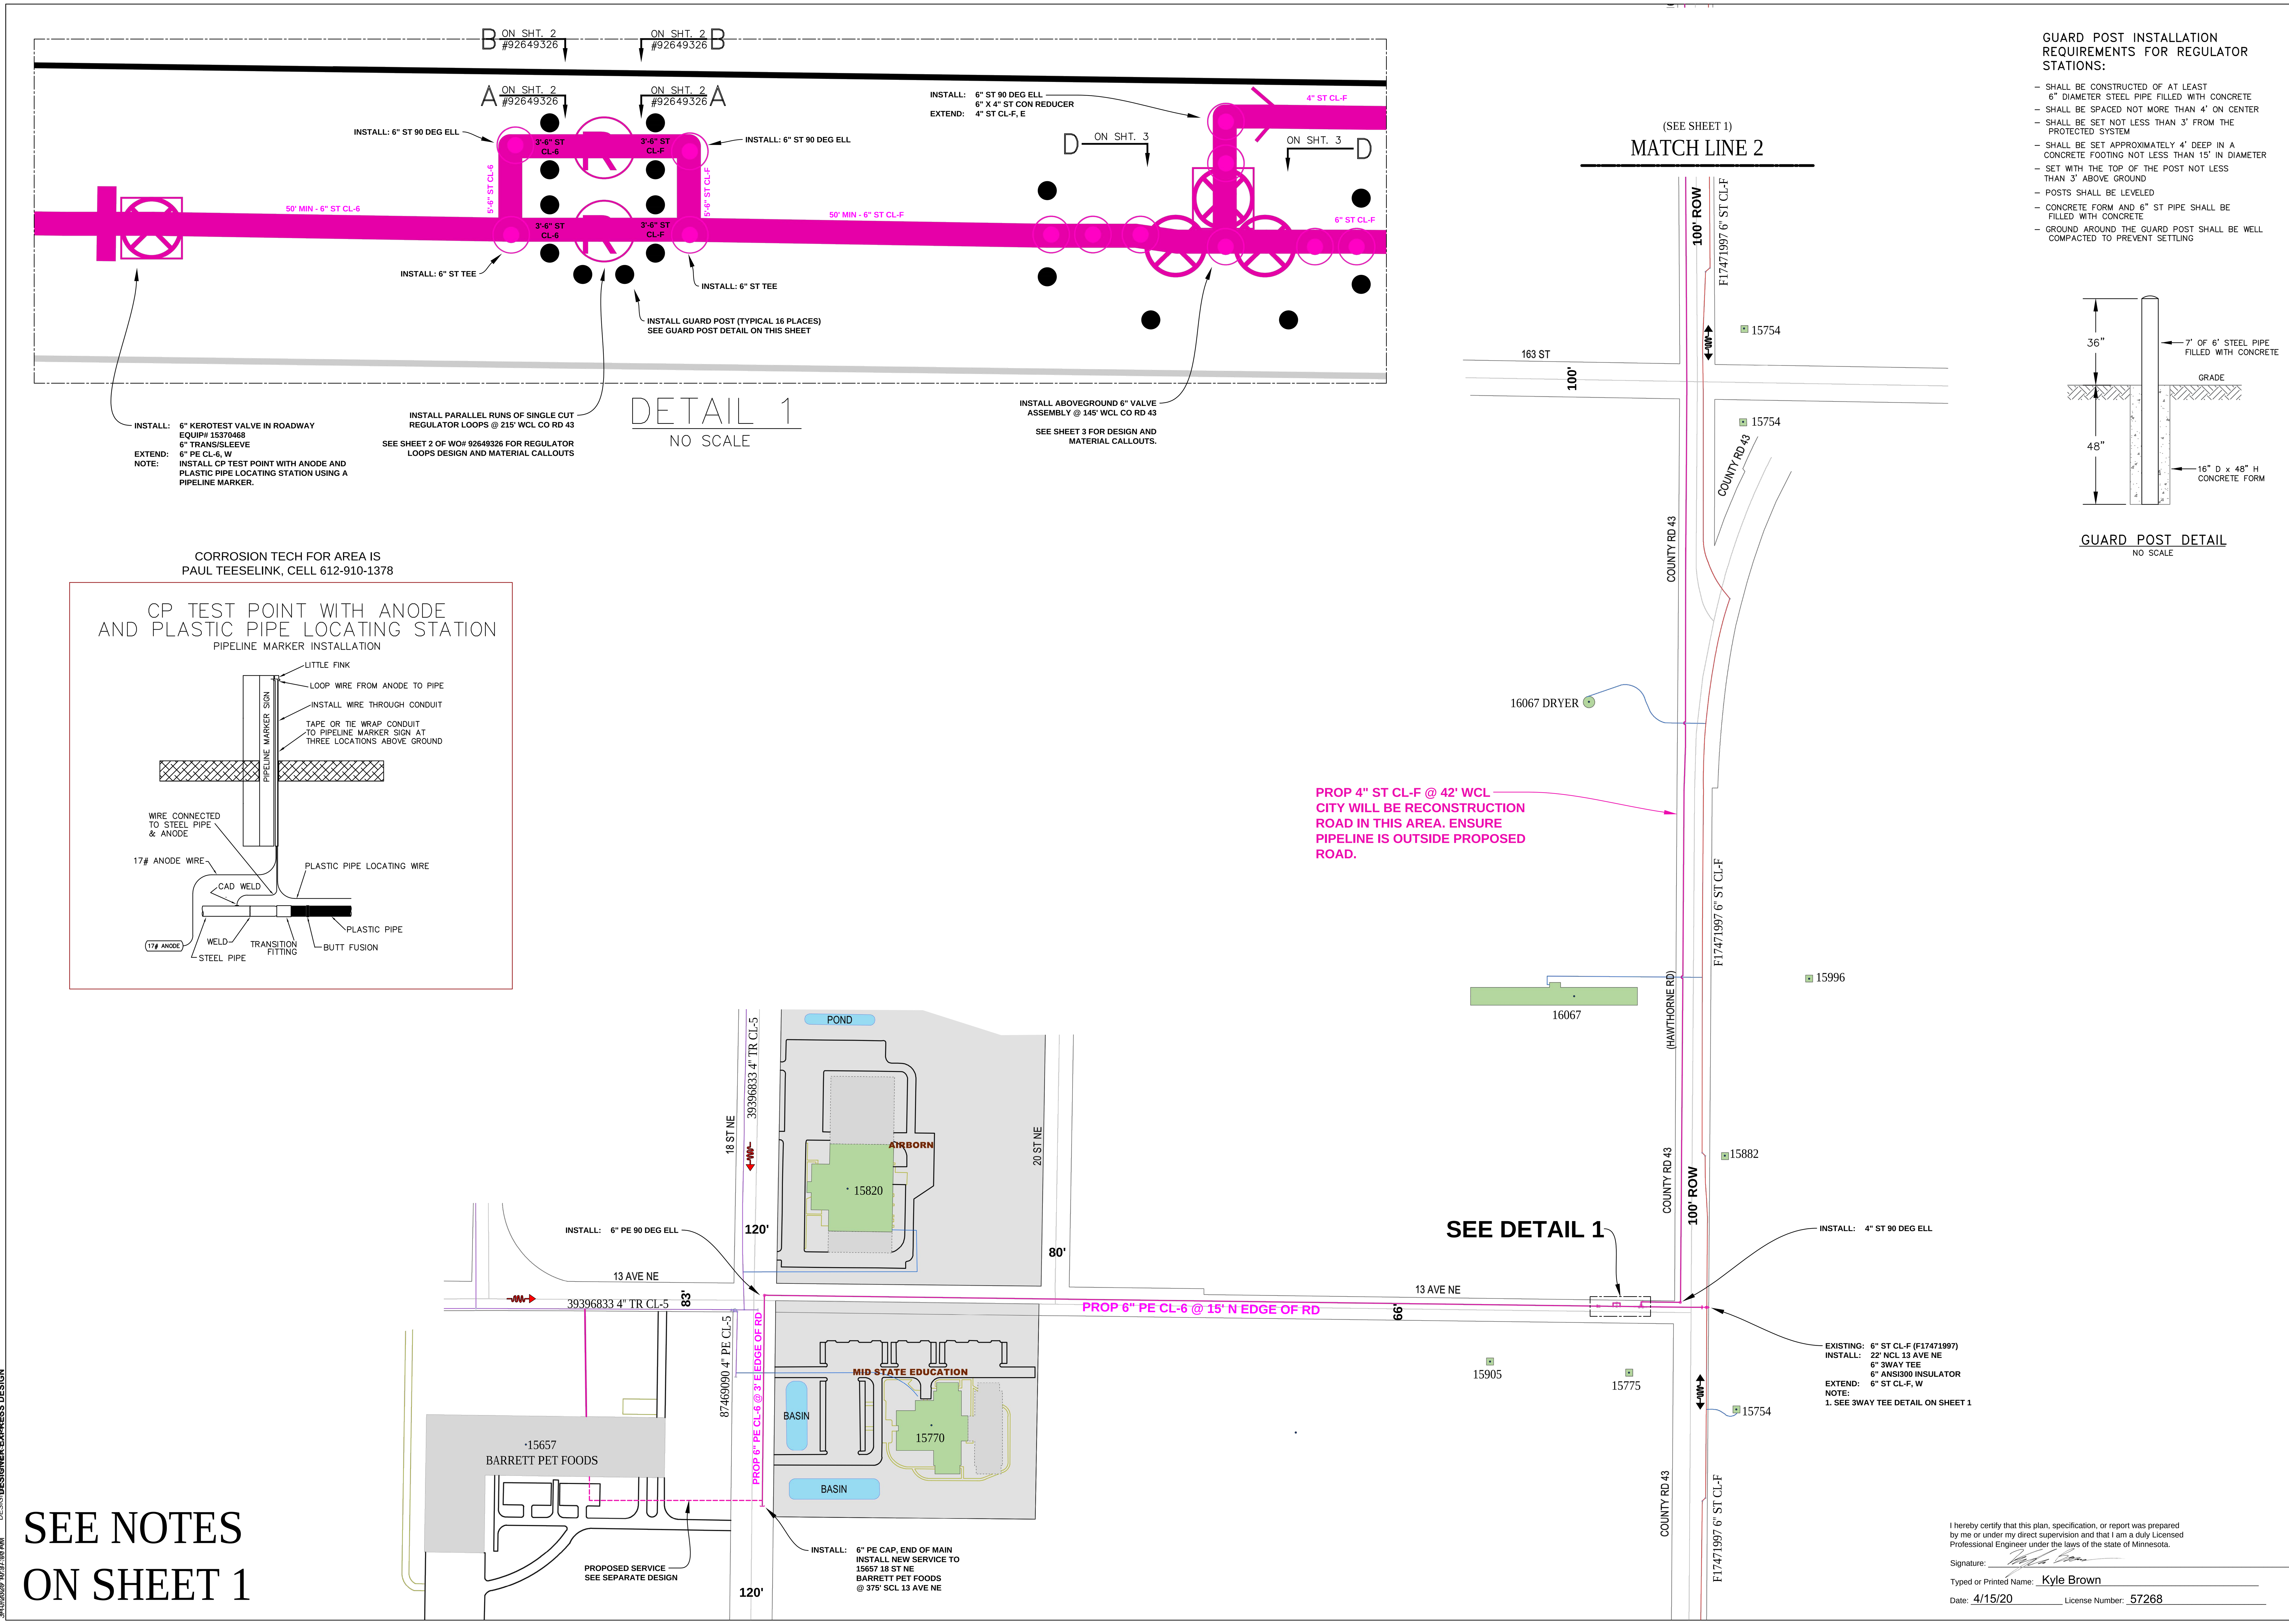

I hereby certify that this plan, specification, or report was prepared by me or under my direct supervision and that I am a duly Licensed Professional Engineer under the laws of the state of Minnesota.

Signature:

Typed or Printed Name: Kyle Brown

Date: 4/15/20 License Number: 57268

CenterPoint Energy
MINNESOTA REGION

PROPRIETARY AND CONFIDENTIAL

PROJECT #: 91714500

M16000 LITTLE FALLS
M15600 BELLE PRAIRIE TOWNSHIP
M15700 LITTLE FALLS TOWNSHIP

ONE CALL:
Morrison
*SE26 T41/R32
*NE9 T40/R32
*NE36 T41/R32
*NE35 T41/R32
*SW36 T41/R32
*SW24 T41/R32
*NW24 T41/R32
*NW10 T40/R32
*SE35 T41/R32
*SE36 T41/R32
*NE24 T41/R32
*NW9 T40/R32
*SW25 T41/R32
*SE25 T41/R32
*NE25 T41/R32
*SE24 T41/R32
*NW36 T41/R32
*NW25 T41/R32
* = this Page

LEGEND:
ACTIVE MAIN
DESIGNED MAIN
PROPOSED ABANDONED/ OUT OF SERVICE MAIN
ABANDONED/ OUT OF SERVICE MAIN

PIPE REQUIRED:
88' 6" STL CL-6
431' 6" STL CL-F
2970' 6" PE CL-6
11147' 4" STL CL-F
14636' PIPE

PROPOSED ABANDONED PIPE:
26' 6" STL CL-F
26' PIPE

COPIES:
PIPELINE INTEGRITY PACKET: N
STATION MANAGER: Y
DD NUMBER: 156-003 (NEW)
CORROSION: PAUL TEESELINK
EMP: Y

FOLLOW INTERNAL PIPE SAMPLING REQUIREMENTS? Y

SURVEYOR REQUIRED? N

RETURN PACKET TO ENG? N

GFIP#: 264-2020

PERMITS:
MORRISON COUNTY
LITTLE FALLS
BELLE PRAIRIE TWP
LITTLE FALLS TOWNSHIP

PROJECT DESCRIPTION: NBCO BARRETT PET FOOD

DESIGNER: Nathan Nazareno
PHONE #: 612-321-5352
DRAWN BY: Nathan Nazareno
DESIGN DATE: 2/5/2020

REVISION INFO:

Main | SCALE 1" : 200'
SS# N/A | SHEET 2 OF 3