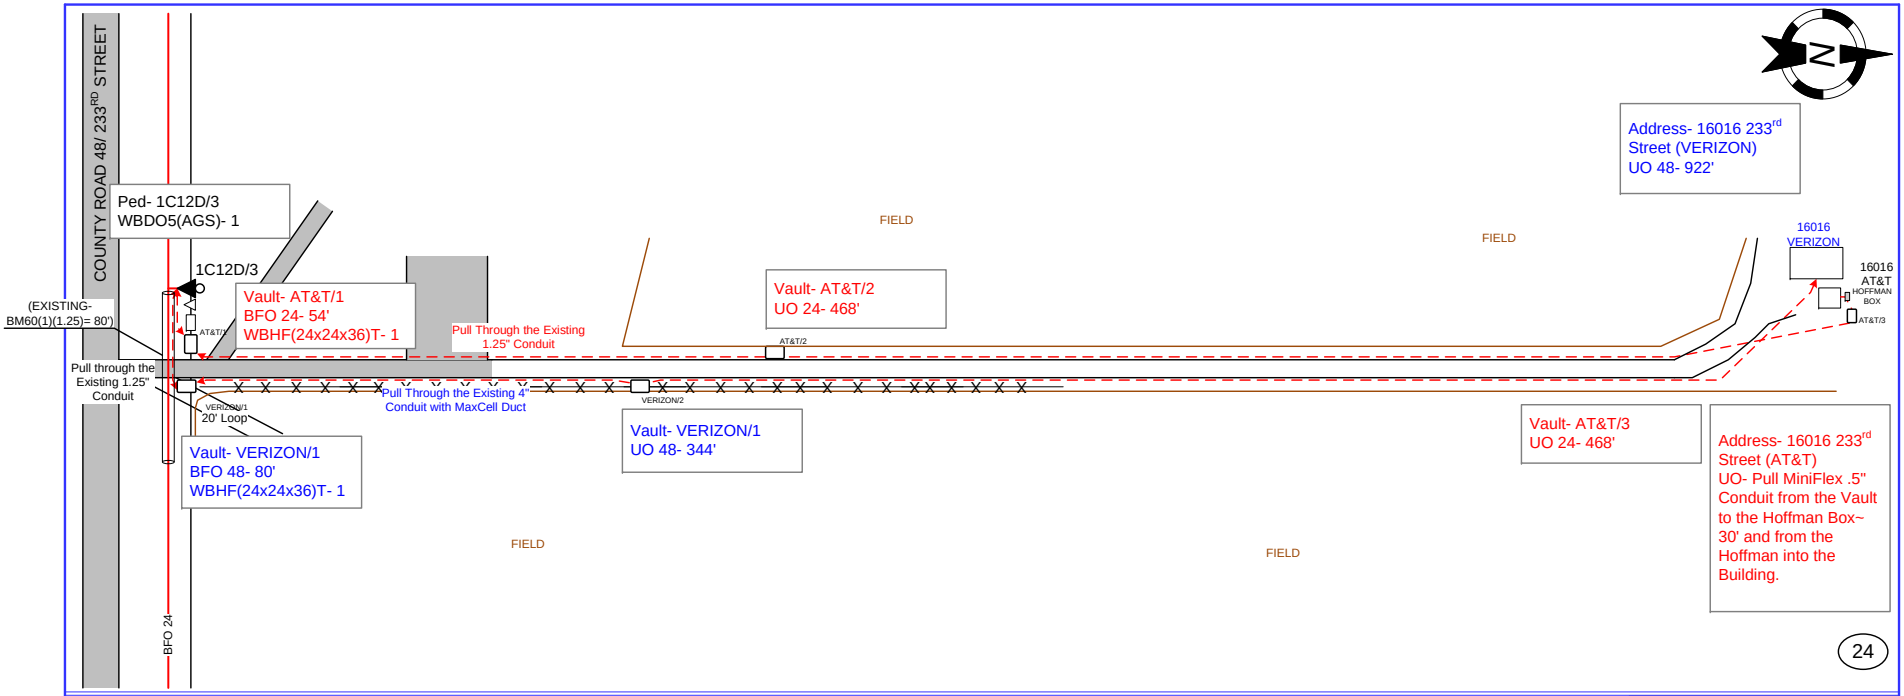

FROM	TO	BA														

DRAWING NOT TO SCALE

Consolidated Telecommunications Company – 218-454-1234 CTC

Staking Sheet

Consolidated Telephone Company

Name: 16016 233rd Street
WO: 2020-Freedhem
Exch: ILEC
Route: 1C12D
ROW: Business Drop
State: Minnesota
County: Morrison
Range: 32W
Twsp: 42N **Section:** 24
Township: Ripley

Staked By: EMD **Date:** 9-8-20
Revised By: _____ **Date:** _____
Revised By: _____ **Date:** _____
Revised By: _____ **Date:** _____
As-Built By: _____ **Date:** _____

Sheet No. 01 of 01

From	To															

UNITS ONLY PAGE

Sheet No. ____ of ____