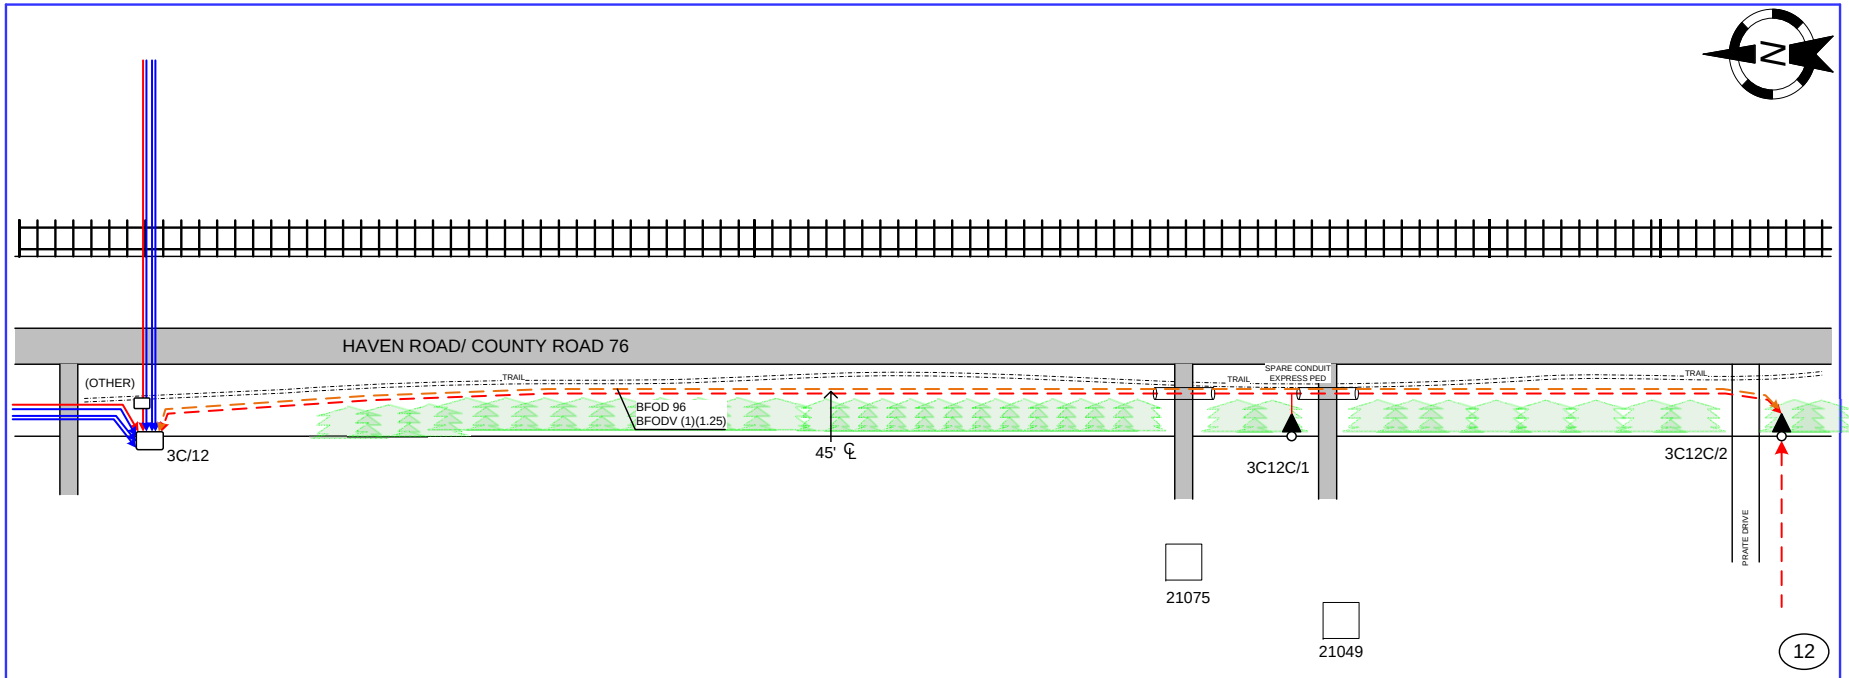

FROM	TO	BA

DRAWING NOT TO SCALE

Staking Sheet

Consolidated Telephone Company

Name: 2B6A-Rte Sheet 6 of 9
WO: 2019-Pillager
Exch: ILEC
Route: 2B6A
ROW: House Drop
State: Minnesota
County: Cass
Range: 31W
Twsp: 134N **Section:** 11&12
Township: May North

Staked By: EMD **Date:** 6-26-08
Revised By: ____ **Date:** ____
Revised By: ____ **Date:** ____
Revised By: ____ **Date:** ____
As-Built By: ____ **Date:** ____

Sheet No. 01 of 01

Consolidated Telecommunications Company – 218-454-1234 CTC