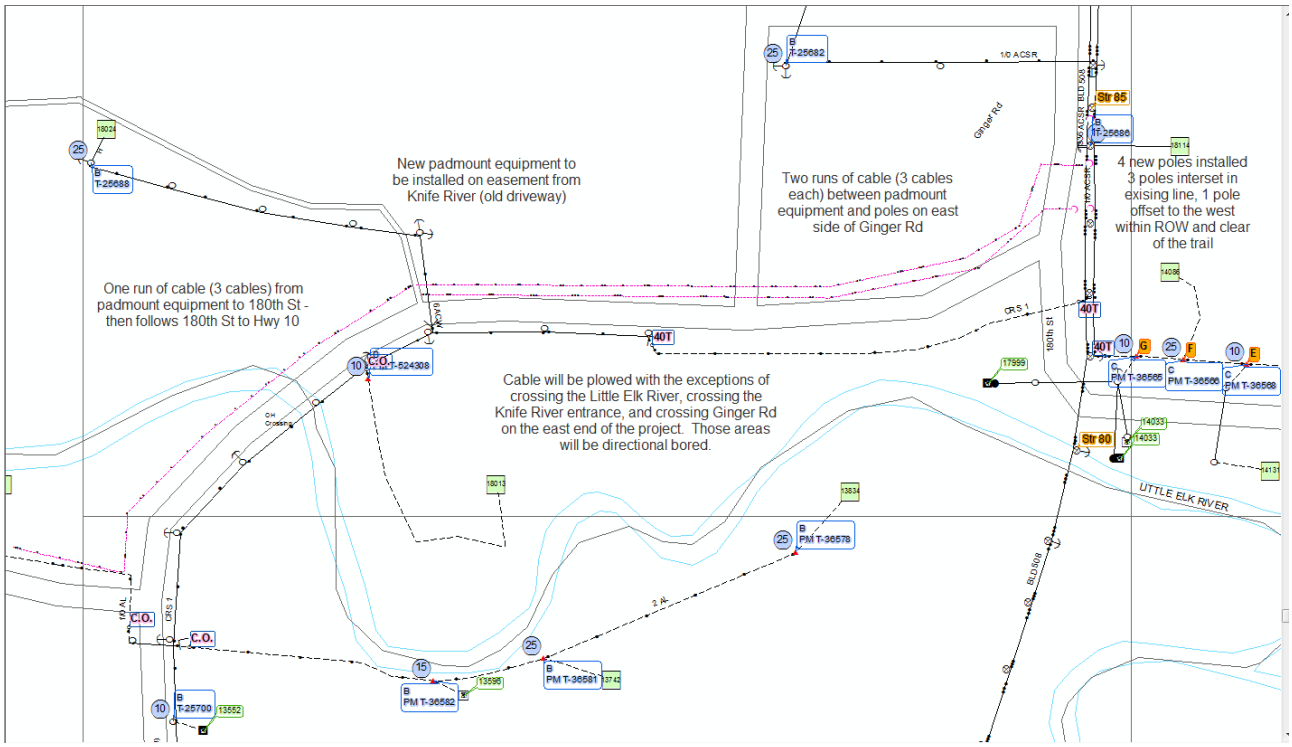
New padmount equipment to be installed on easement from Knife River (old driveway)
Two runs of cable (3 cables each) between padmount equipment and poles on east side of Ginger Rd
4 new poles installed 3 poles interset in exising line, 1 pole offset to the west within ROW and clear of the trail
One run of cable (3 cables) from padmount equipment to 180th St - then follows 180th St to Hwy 10
Cable will be plowed with the exceptions of crossing the Little Elk River, crossing the Knife River entrance, and crossing Ginger Rd on the east end of the project. Those areas will be directional bored.
Ginger Rd
180th St
LITTLE ELK RIVER
Str 85
Str 80
1/0 ACSR
40T
C.O.
B T-25688
B T-25682
B T-25686
B T-524308
B PM T-36578
B PM T-36581
B PM T-36582
B T-25700
C PM T-36565
C PM T-36566
C PM T-36568